

CONTAINER ASSEMBLY

Document book

0	06.09.2024	V. Mitrofanov	
REV.	DATE	NAME	CHANGES
			Arete Technology Ezera str. 35, Riga, LV-1034, Latvia
			REVISION 0
			CONTRACT : User data 1 User data 2
			SCHEME 01

1-Document book

Drawing	Description	Function	Location	Revision	Date	Created by	Folder	Folder description
01	Cover page	=F1	+1	0	06.09.2024	V. Mitrofanov		
02	Drawings list	=F1	+1	0	06.09.2024	V. Mitrofanovs		
03	Wiring line diagram	=F1	+1	0	06.09.2024	V. Mitrofanovs		
04	Electrical scheme	=F1	+1	0	06.09.2024	V. Mitrofanovs		
05	Electrical scheme	=F1	+1	0	09.09.2024	V. Mitrofanovs		
06	24V	=F1	+1	0	09.09.2024	V. Mitrofanovs		
07	12V	=F1	+1	0	11.09.2024	V. Mitrofanovs		

Arete Technology

Ezera str. 35, Riga, LV-1034, Latvia

CONTRACT:

Document book

LOCATION: +1

0	06.09.2024	V. Mitrofanovs	
REV.	DATE	NAME	CHANGES
User data 1			User data 2

REVISION


0

SCHEME


02

1	2	3	4	5	6	7	8	9	10

Arete Technology Ezera str. 35, Riga, LV-1034, Latvia	Document book								REVISION
									0
					0	06.09.2024	V. Mitrofanovs		
					REV.	DATE	NAME	CHANGES	SCHEME
CONTRACT:	LOCATION: +1				User data 1			User data 2	03

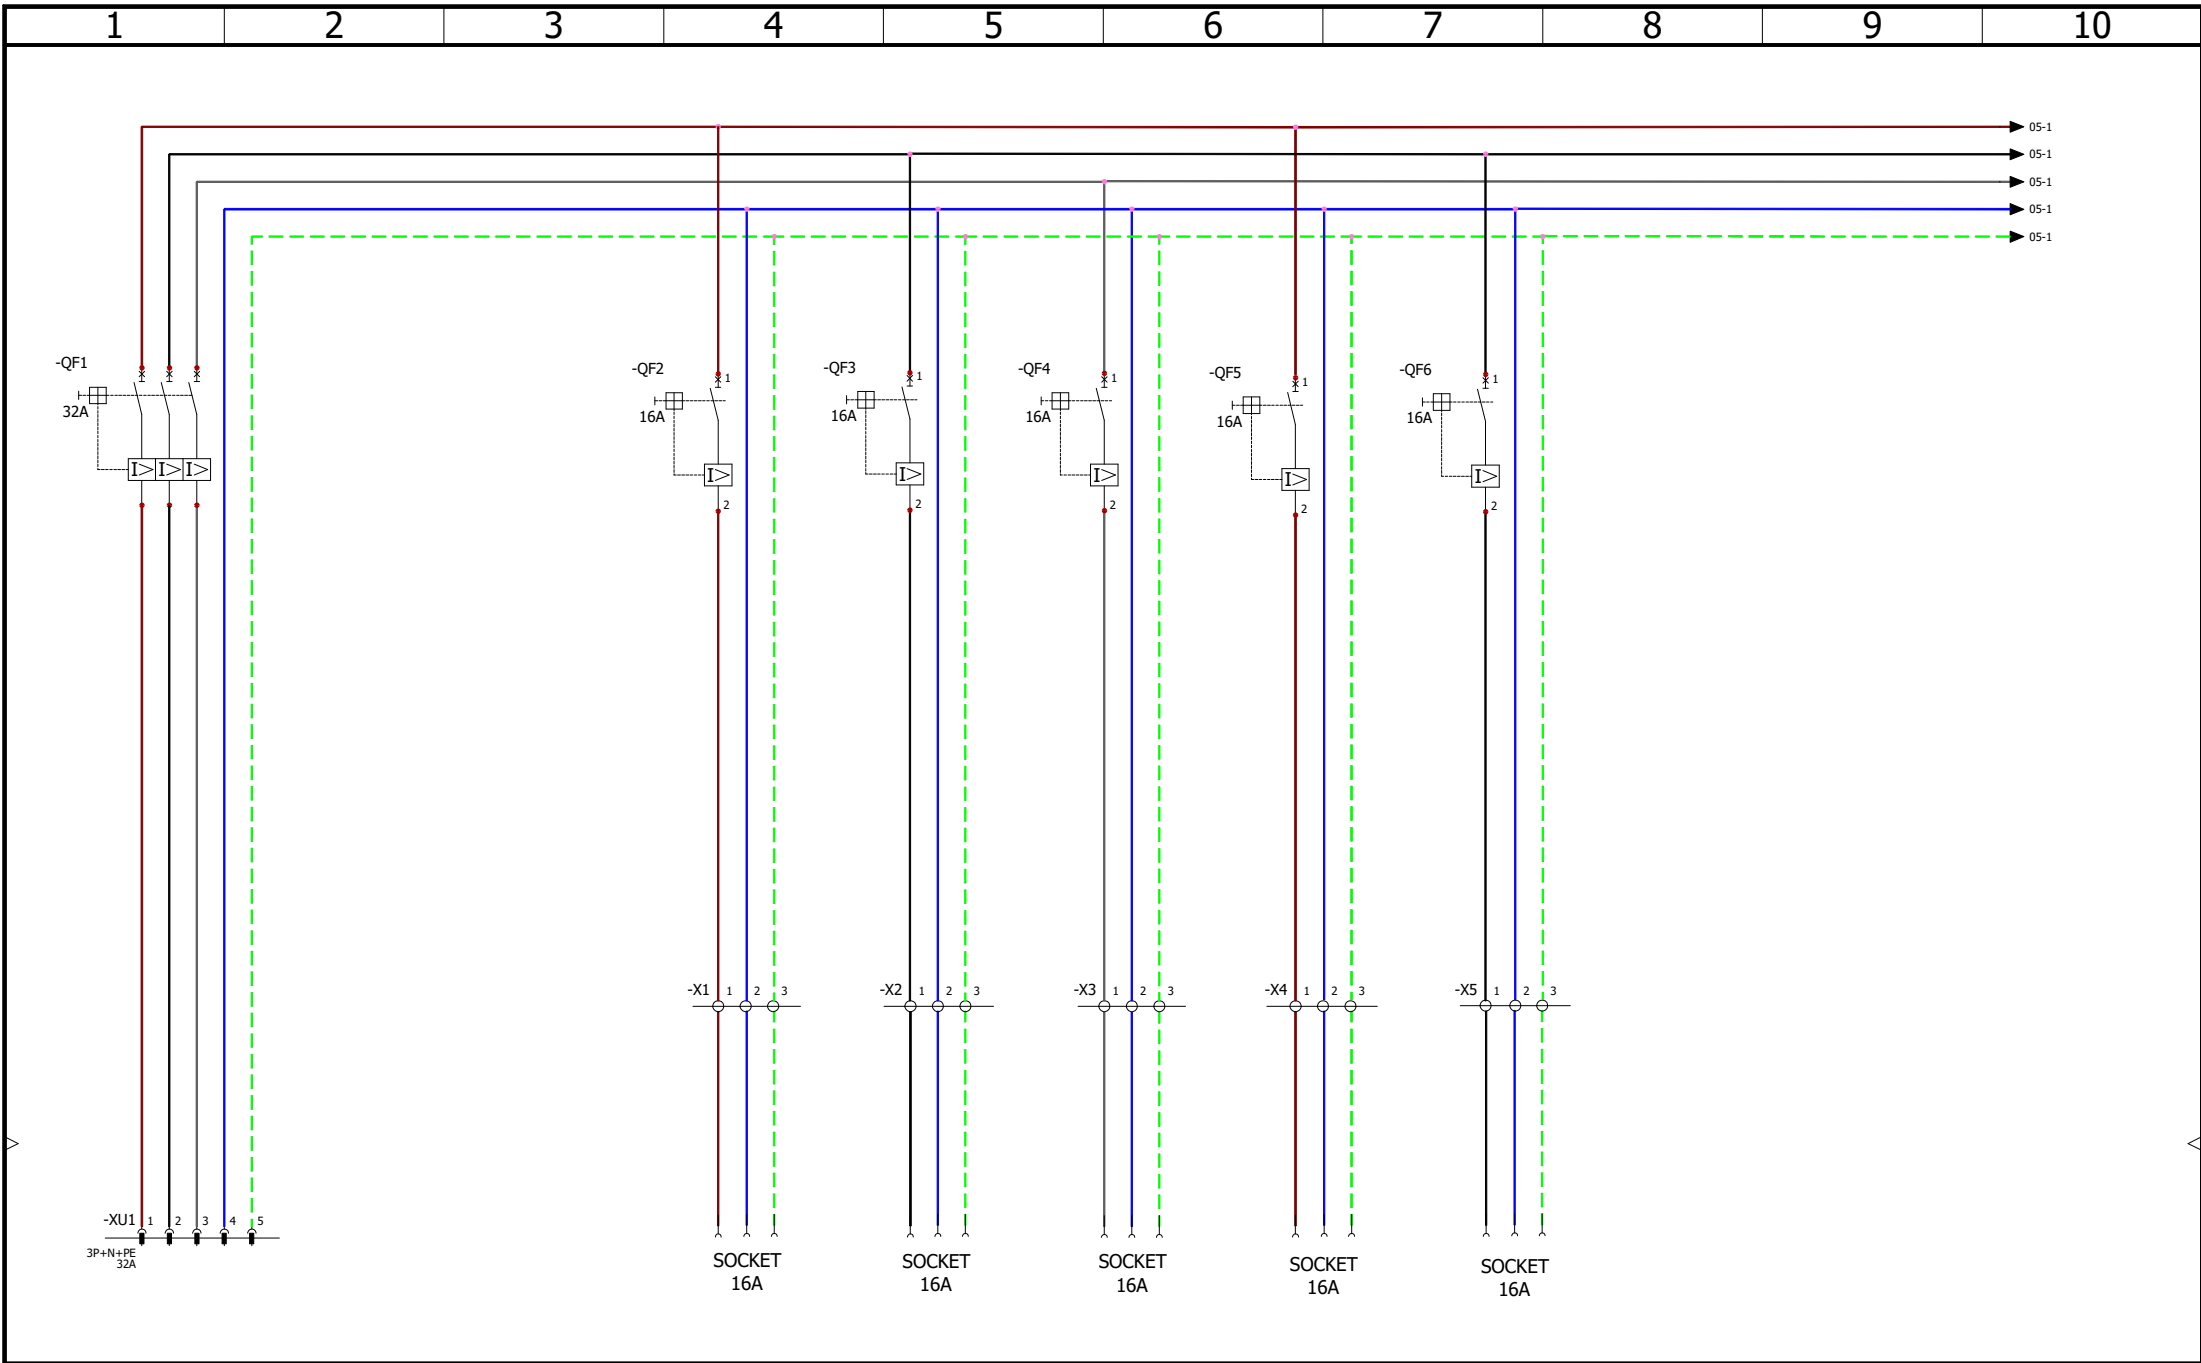

Arete Technology Ezera str. 35, Riga, LV-1034, Latvia	Document book								REVISION
									0
					0	06.09.2024	V. Mitrofanovs		
					REV.	DATE	NAME	CHANGES	SCHEME
CONTRACT:	LOCATION:	+1	User data 1				User data 2		04

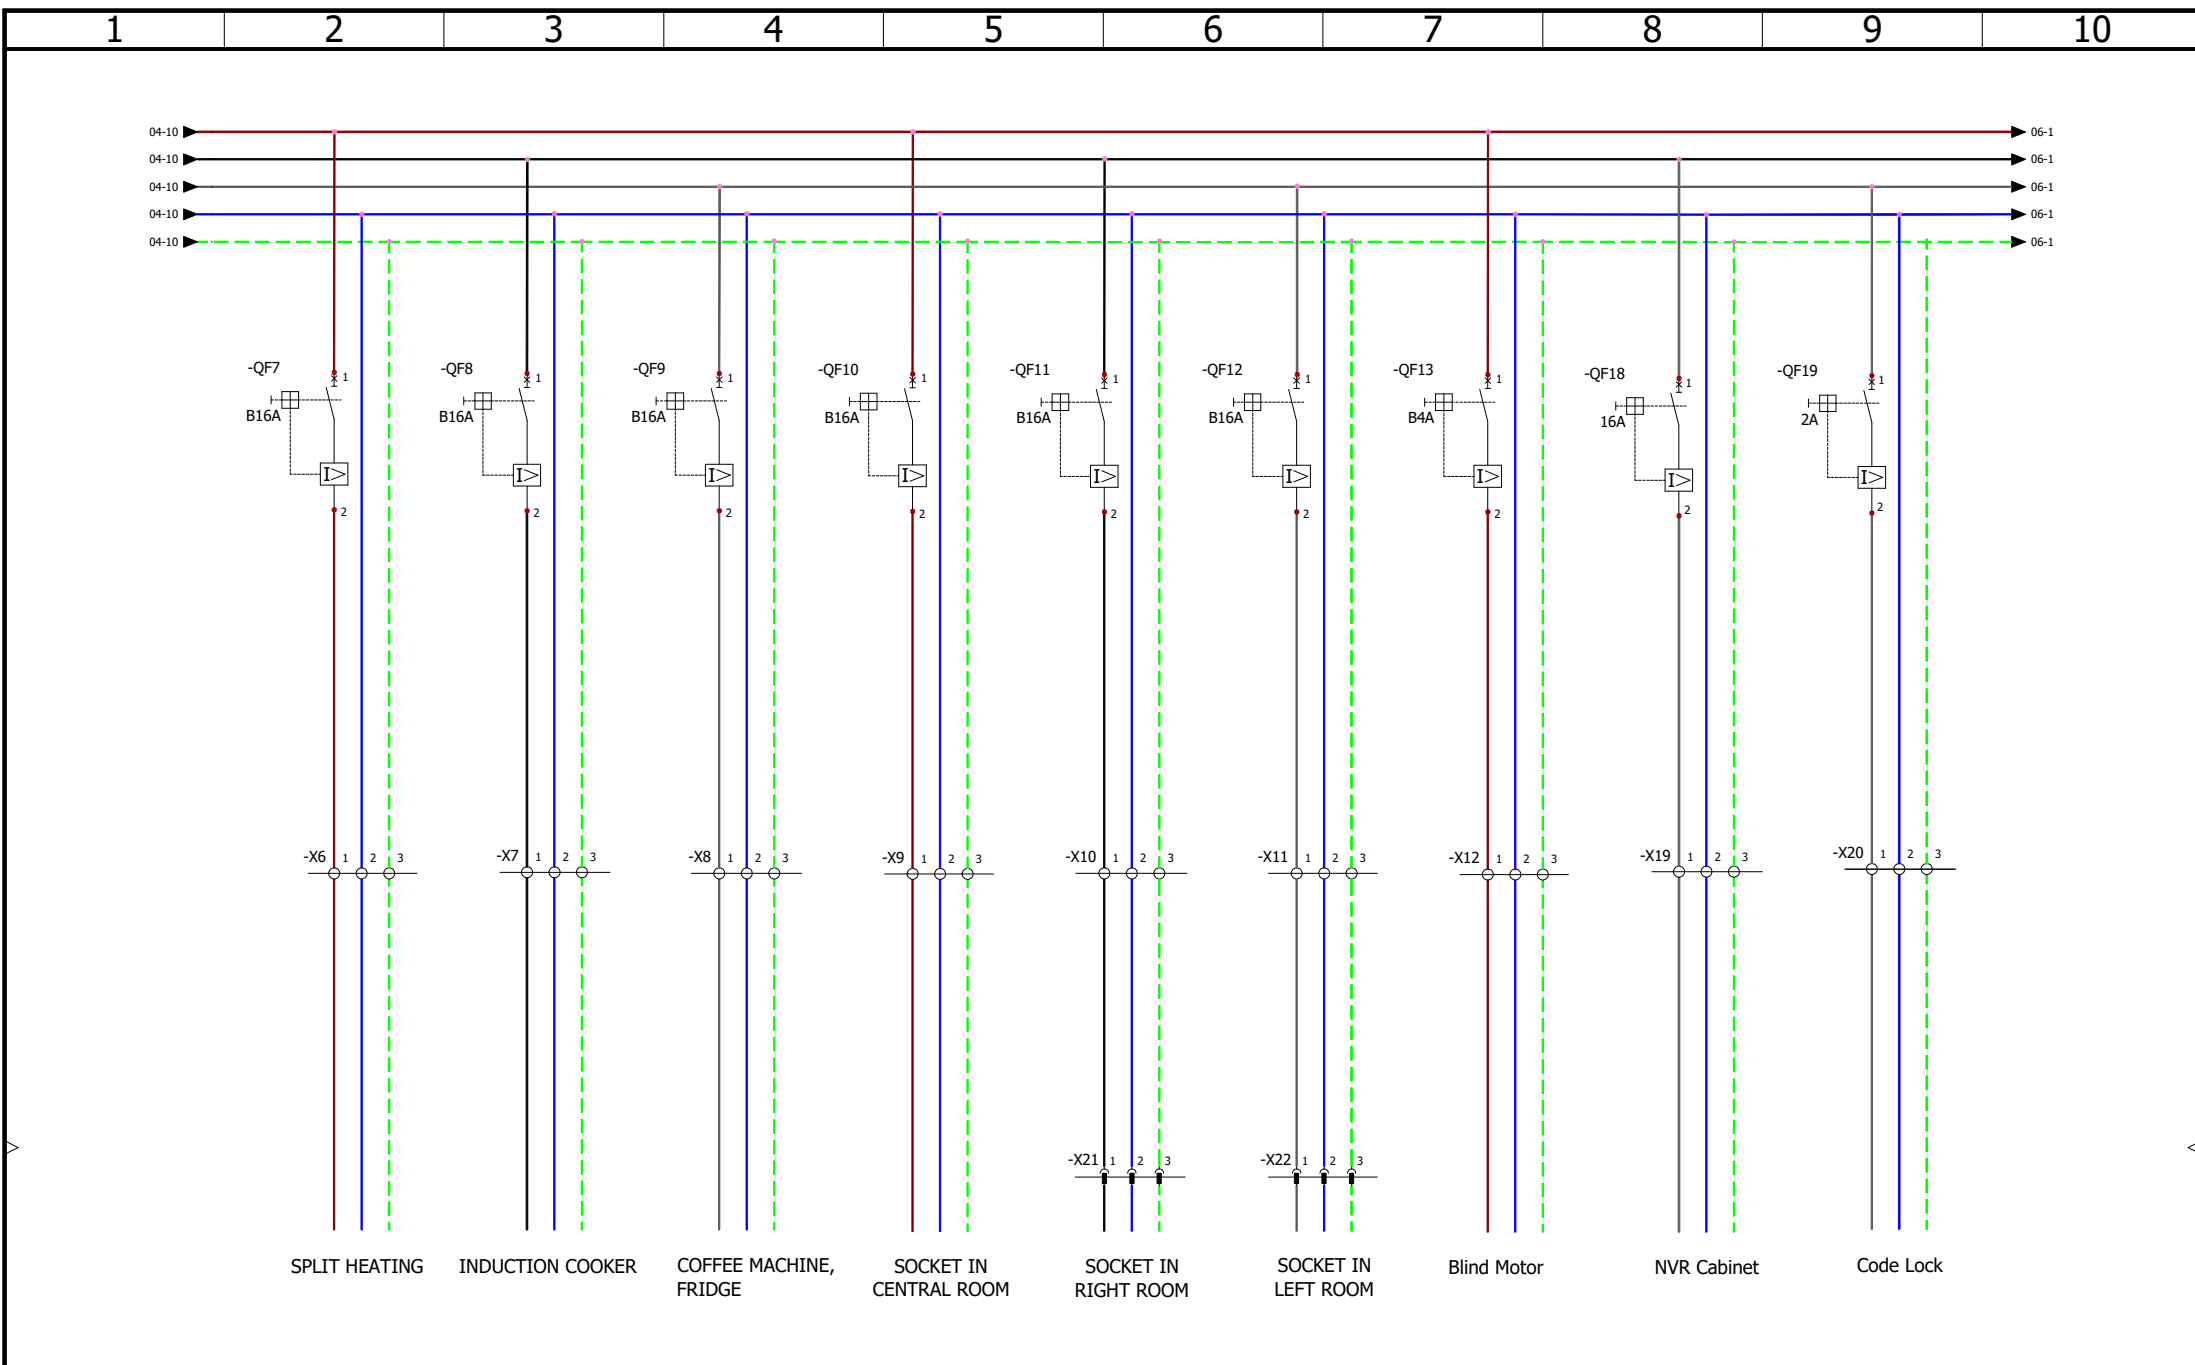

Arete Technology
Ezera str. 35, Riga, LV-1034, Latvia


Document book

CONTRACT:

LOCATION: +1

				REVISION
0	09.09.2024	V. Mitrofanovs		0
REV.	DATE	NAME	CHANGES	SCHEME
User data 1			User data 2	05

1 2 3 4 5 6 7 8 9 10

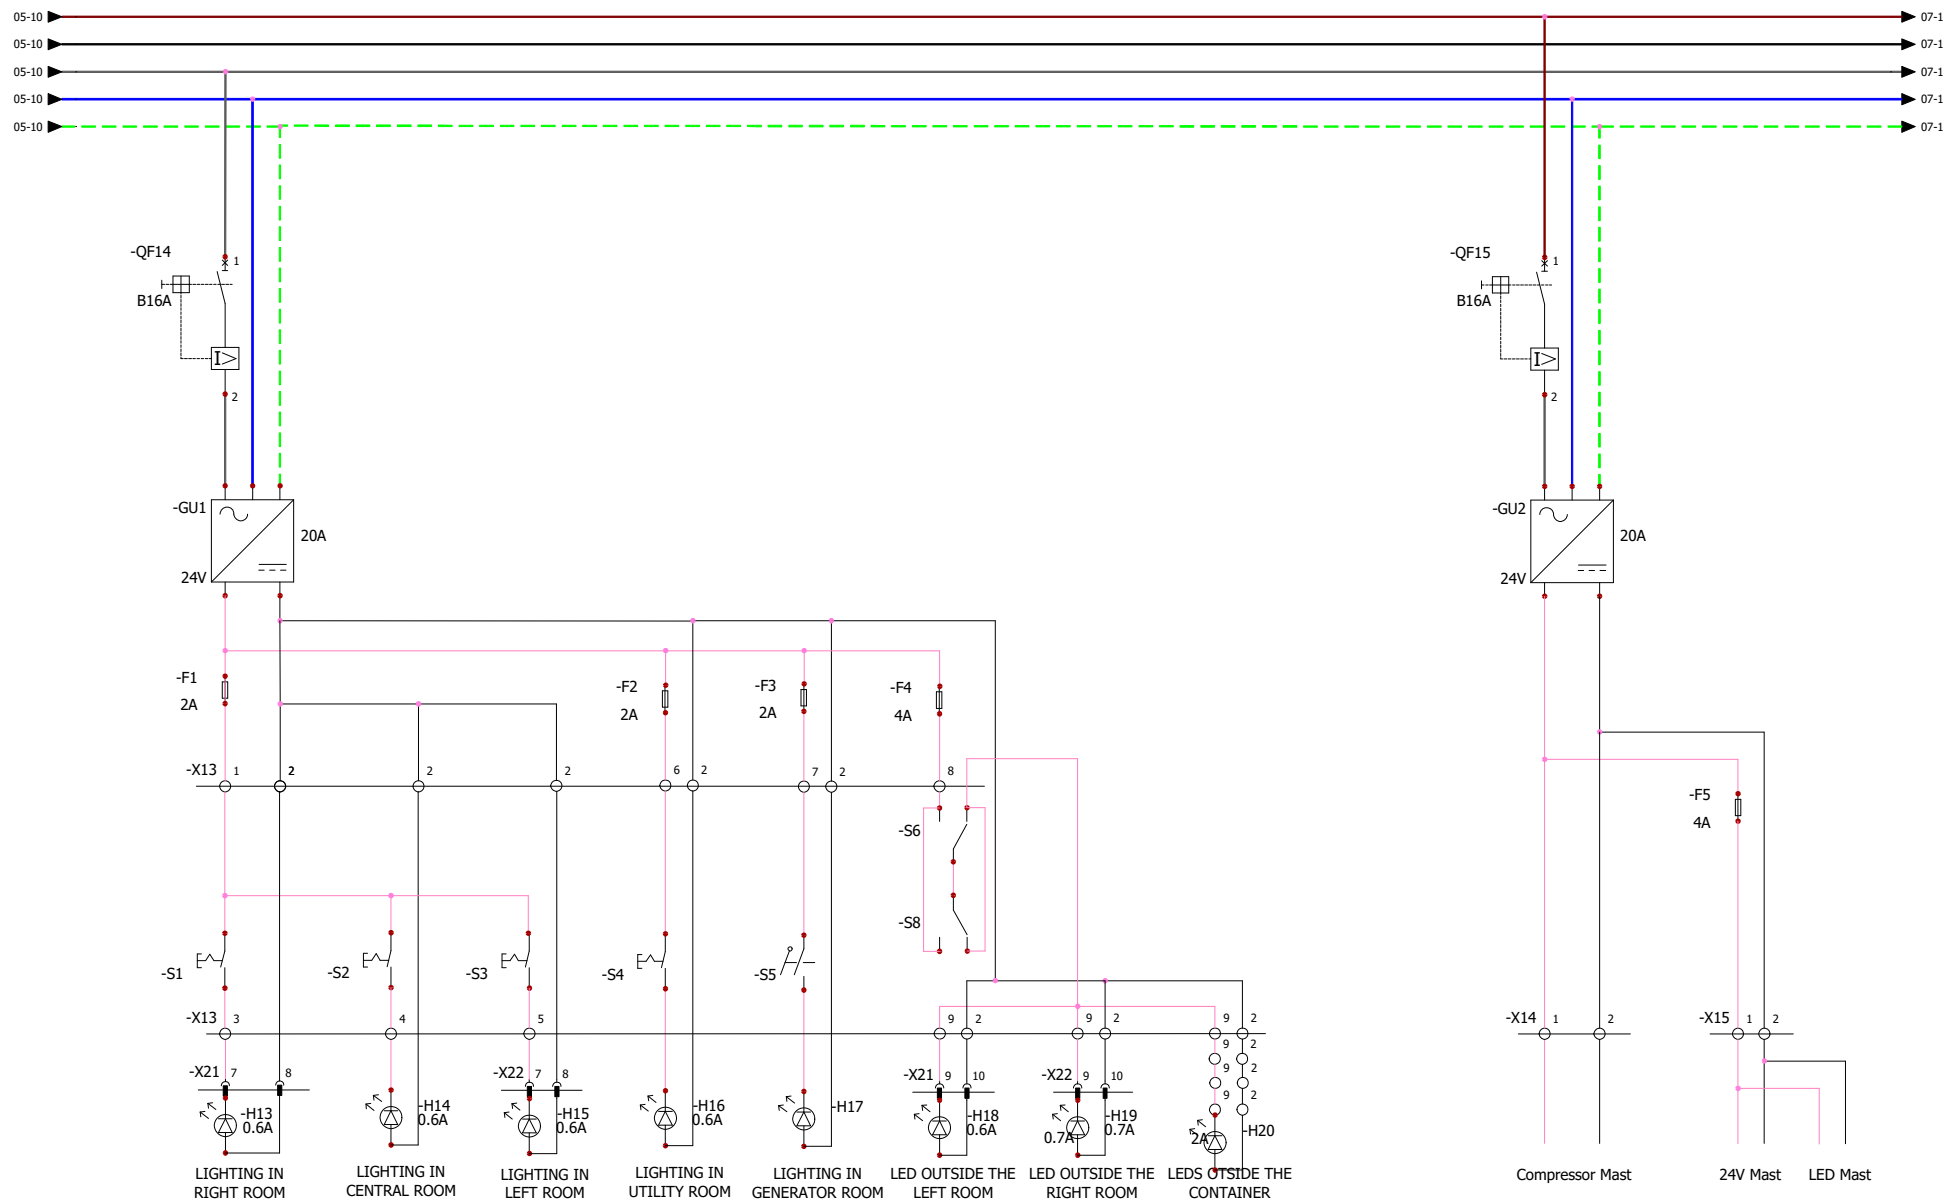

Arete Technology
Ezera str. 35, Riga, LV-1034, Latvia

Document book


CONTRACT:

LOCATION:

+1

				REVISION
				0
0	09.09.2024	V. Mitrofanovs		SCHEME
REV.	DATE	NAME	CHANGES	06
User data 1			User data 2	

1 2 3 4 5 6 7 8 9 10

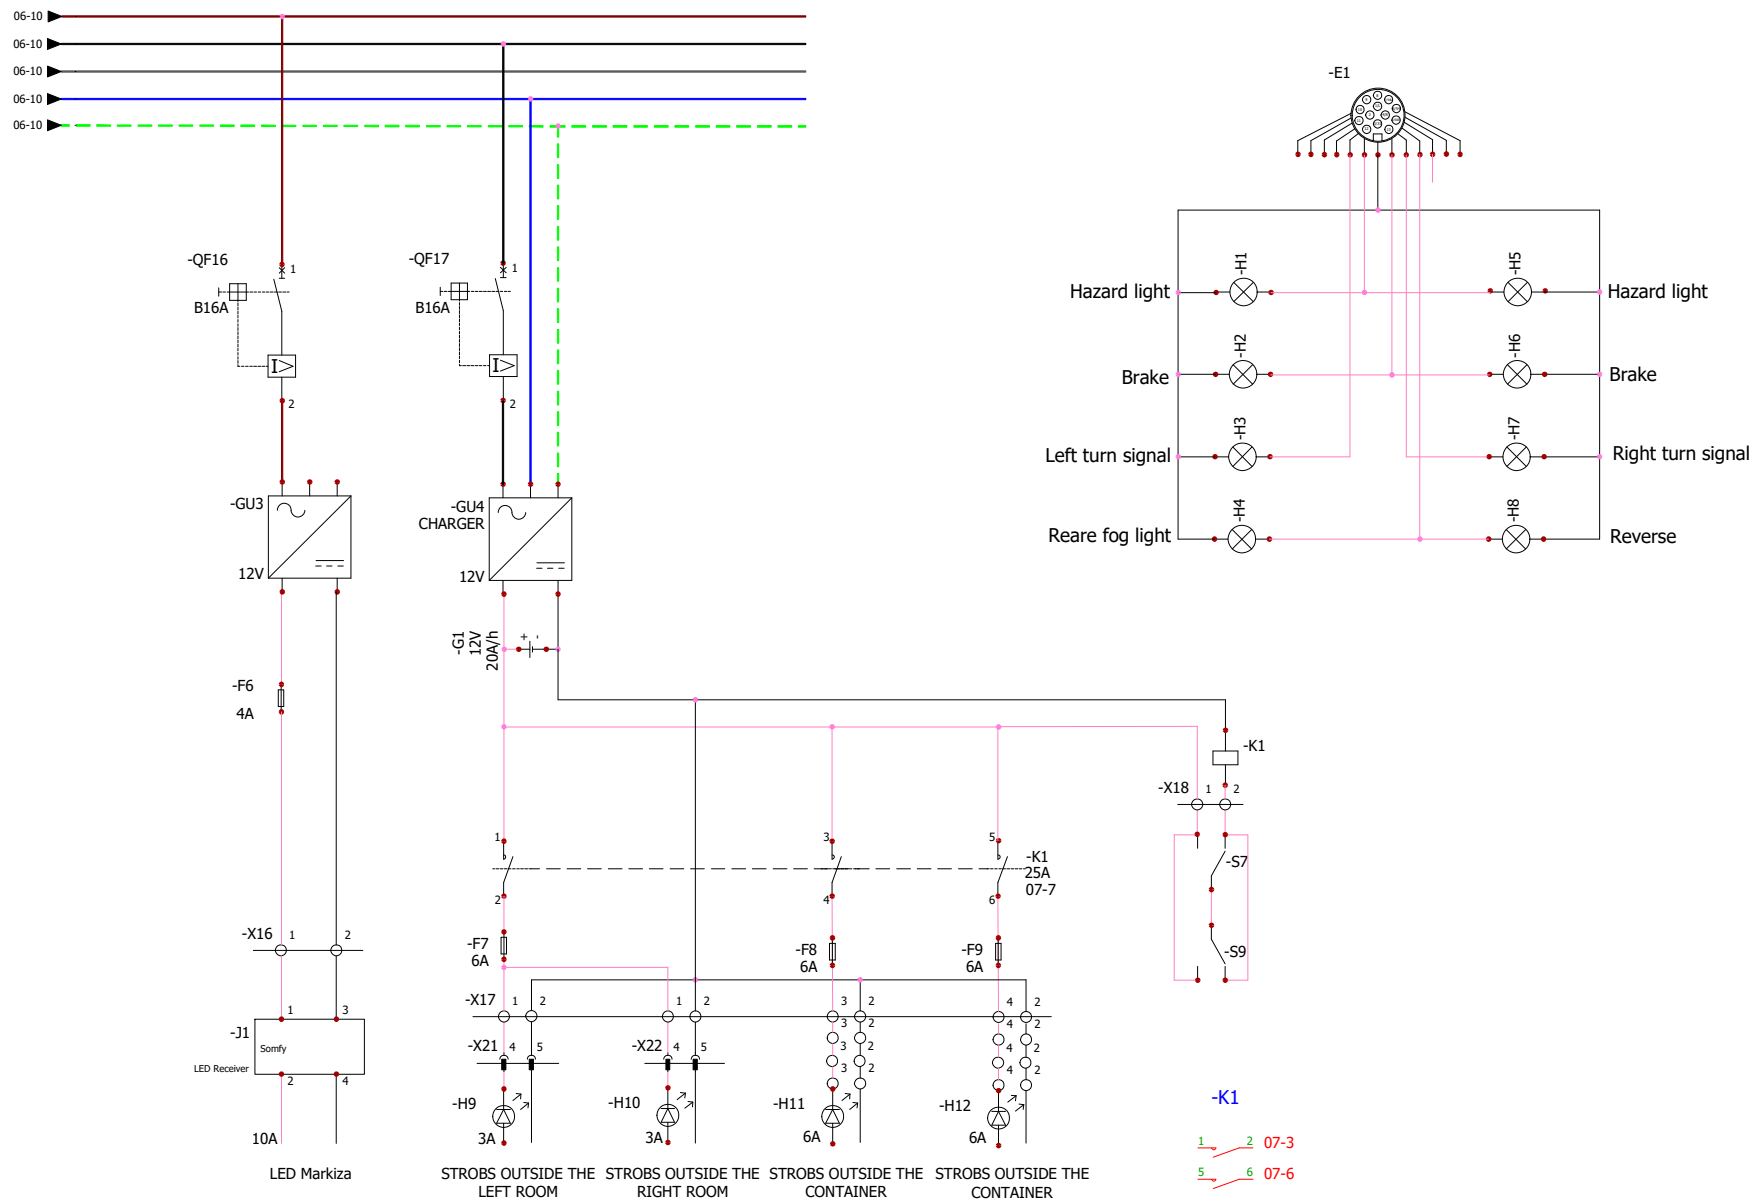

Arete Technology
Ezera str. 35, Rīga, LV-1034, Latvia

Document book

CONTRACT:

LOCATION:

+1

REVISION			
0			
0	11.09.2024	V. Mitrofanovs	
REV.	DATE	NAME	CHANGES
User data 1			User data 2
SCHEME			
07			